


ROUTE MAP

ADIYOGI
PROMOTERS RETIRE ROYAL

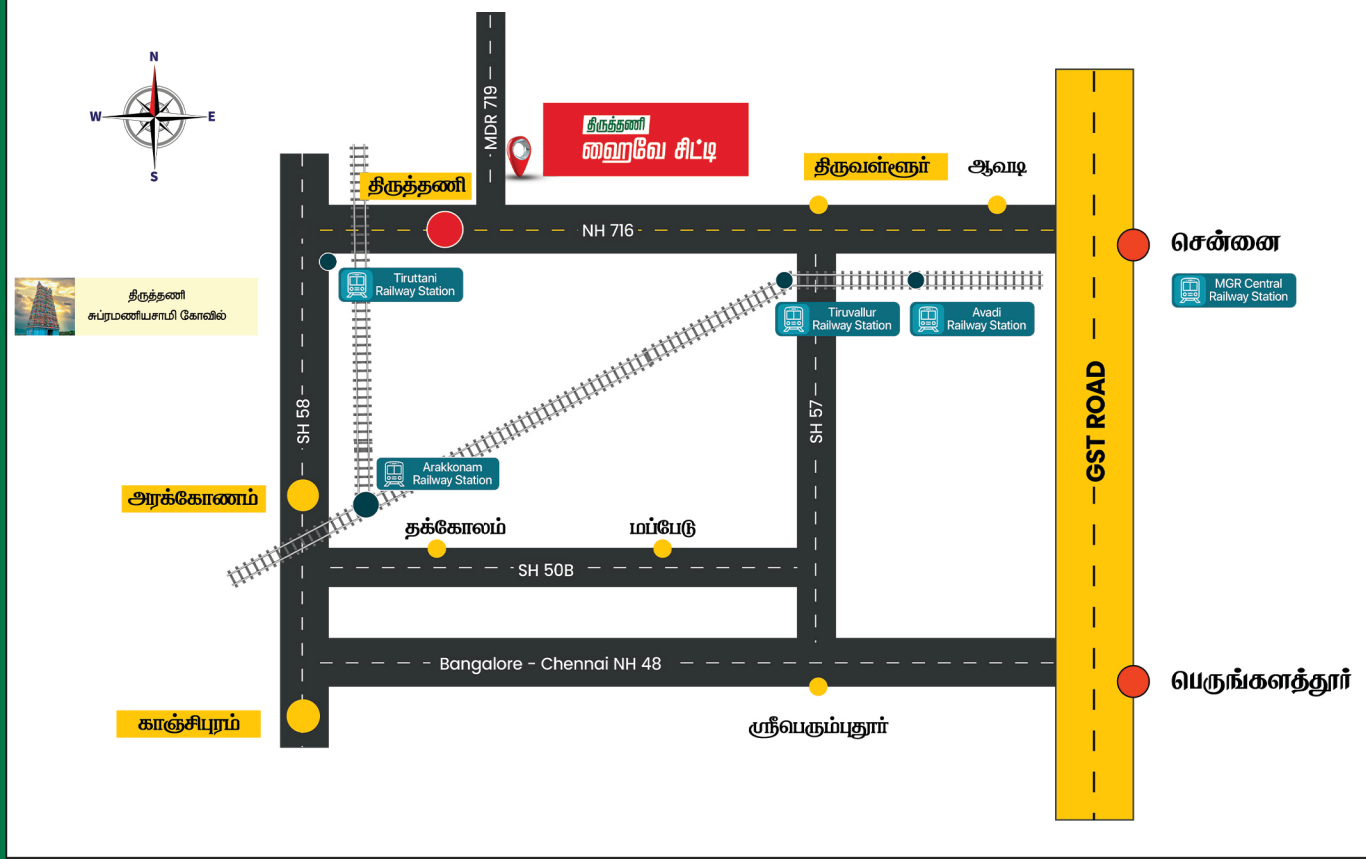

SITE ADVANTAGES

- Thiruthani Subramaniya Swamy Temple - 3 Min
- Thiruthani State Highway 58 - 1 Min
- Thiruthani Railway Station - 3 Mins
- Thiruthani New Bus Stand - 4 Mins
- Thiruthani Govt Hospital - 8 Min
- Arakkonam - 40 Min
- GRT Institute of Engineering & College of Nursing - 8 Min
- Sri Arutsai Vetri Vidyalaya Matric School - 15 Min



திருத்தணி நியூ பஸ் ஸ்டாண்ட் & முருகன் கோவில் அருகில் - உங்கள் மனை

**ADIYOGI PROMOTERS, NO.26, SANNATHI STREET,
OPPOSITE TO SIVAN KOVIL, VADAPALANI, CHENNAI - 600026.**

Book your Plots now on
the Adiyogi Promoters App.



FOR BOOKING CONTACT :

ADIYOGI
PROMOTERS RETIRE ROYAL

**ISO 9001
2015
CERTIFIED**

**இன்றைய லட்சம், நாளை கோடி!
நிலத்தல் மட்டும்!**

**THIRUTHANI
HIGHWAY
CITY**

தினமணி

திருவள்ளூர்

**திருத்தணி புதிய பேருந்து நிலைய
கட்டுமானப் பணிகள் தீவிரம்!**

திருத்தணி அரசு போக்குவரத்து பணிமனை அருகே புதிய பேருந்து நிலைய
கட்டுமான பணிகள் துரித வேகத்தில் நடைபெற்று வருகின்றன.



திருத்தணி அரசு போக்குவரத்து பணிமனை அருகே ரூ.15.67 கோடியில்
புதிய பேருந்து நிலைய கட்டுமான பணிகள் துரித வேகத்தில்
நடைபெற்று வருகின்றன.



Water
Pipe Line



Cement
Road



On Road
Site



Avenue
Trees



EB
Facility



Grand
Entrance Arch




Compound
Wall



Drainage
Facility

Ready to Build your Home, Villa Plots @Prime Location

DTCP No . 219/2023

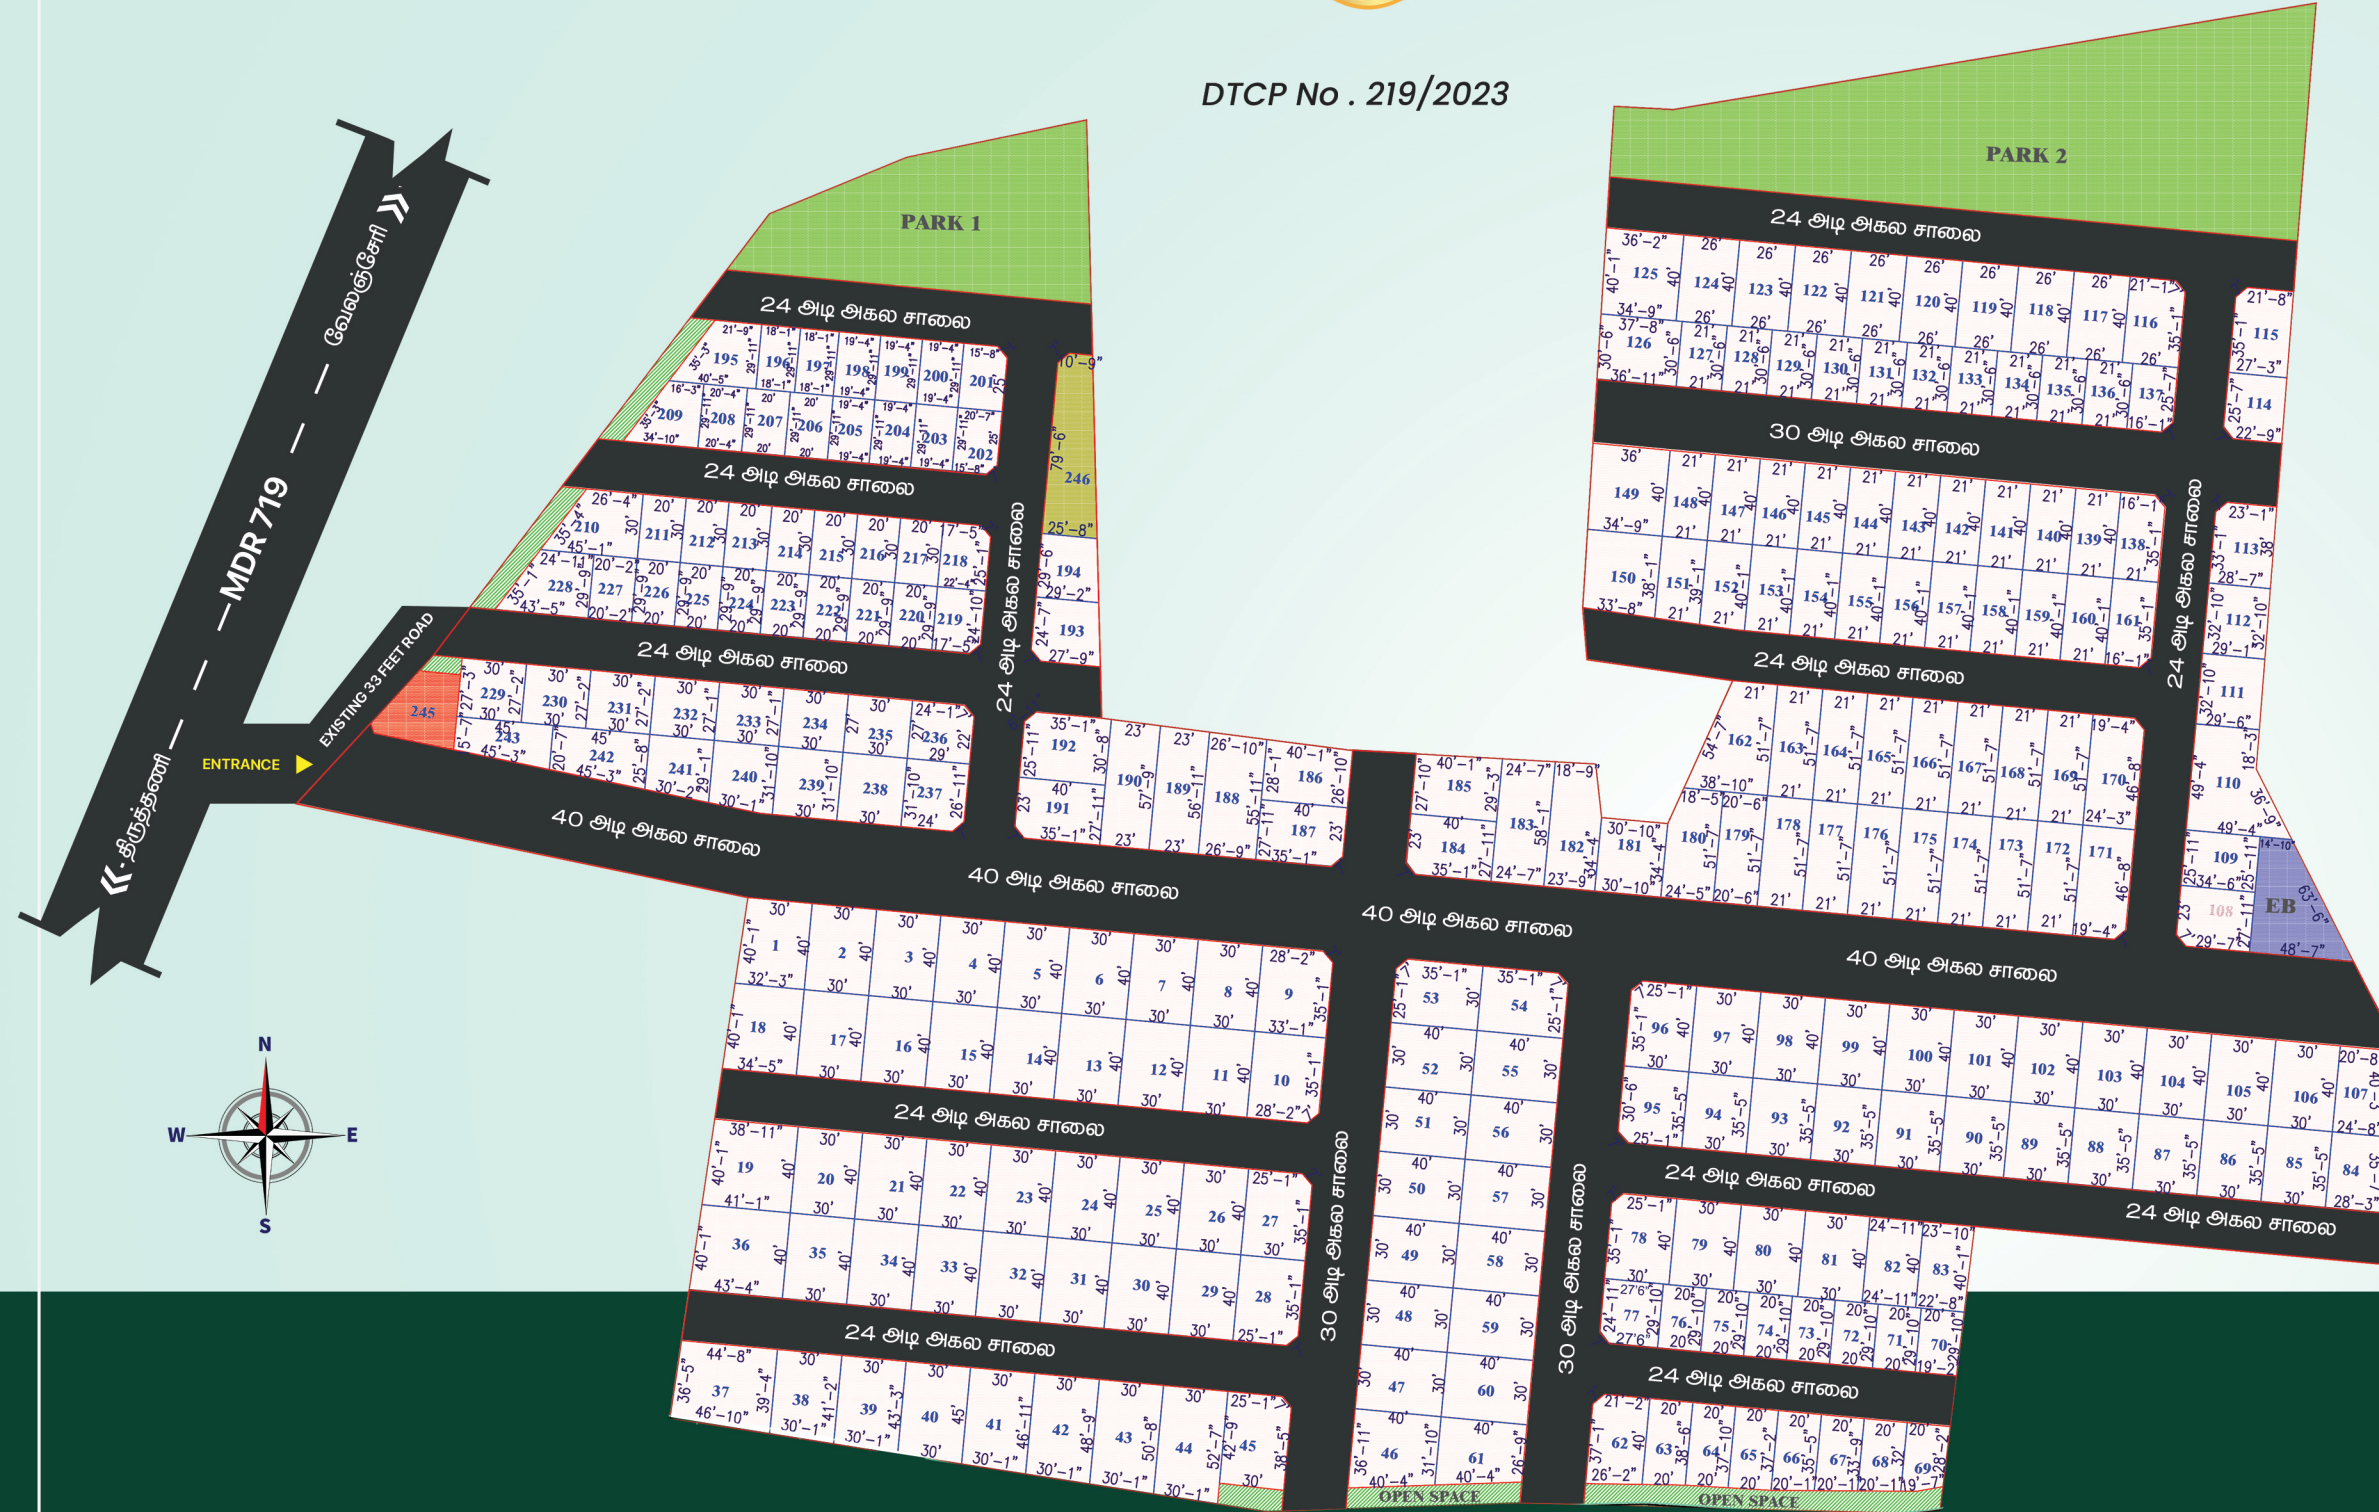

திருத்தணி
ஹைவே சிட்டி

திருவள்ளூர் மாவட்டம், திருத்தணி வட்டம், வேலஞ்சேரி கிராமம், சர்வே எண்கள் :
140/6,8A2, 156/3A,5, 157/1B,3,4,5,6A,8 ல் அமைந்துள்ள குடியிருப்பு
மனைப்பிரிவிற்கான ஒப்புதல் வரைபடம்.

Area Statement

Plot	Area in Sq.Ft.	Plot	Area in Sq.Ft.
12	1200	118	1040
13	1200	119	1040
14	1200	120	1040
19	1601	121	1040
20	1200	122	1040
21	1200	123	1040
22	1200	124	1040
33	1200	125	1419
34	1200	126	1123
35	1200	127	640
36	1690	128	640
41	1377	129	640
42	1434	130	640
43	1490	131	640
46	1375	132	640
47	1200	133	640
48	1200	134	640
49	1200	135	640
58	1200	136	640
59	1200	163	1082
60	1200	164	1082
61	1171	165	1082
70	597	166	1082
71	597	167	1082
72	597	168	1082
73	597	169	1082
74	597	170	1251
75	597	171	1251
76	597	172	1082
77	818	173	1082
78	1200	174	1082
79	1200	175	1082
80	1200	176	1082
81	1200	177	1082
82	998	178	1082
83	929	222	600
90	1062	223	600
91	1062	224	600
92	1062	225	600
93	1062	226	600
94	1062	227	600
95	1062	228	1016
96	1200	229	816
97	1200	230	813
98	1200	231	813
99	1200	232	813
100	1200	233	813
101	1200	234	813
102	1200	235	813
117	1040		